




Pomost P-1 dla CH1, 2, 3  
1:25

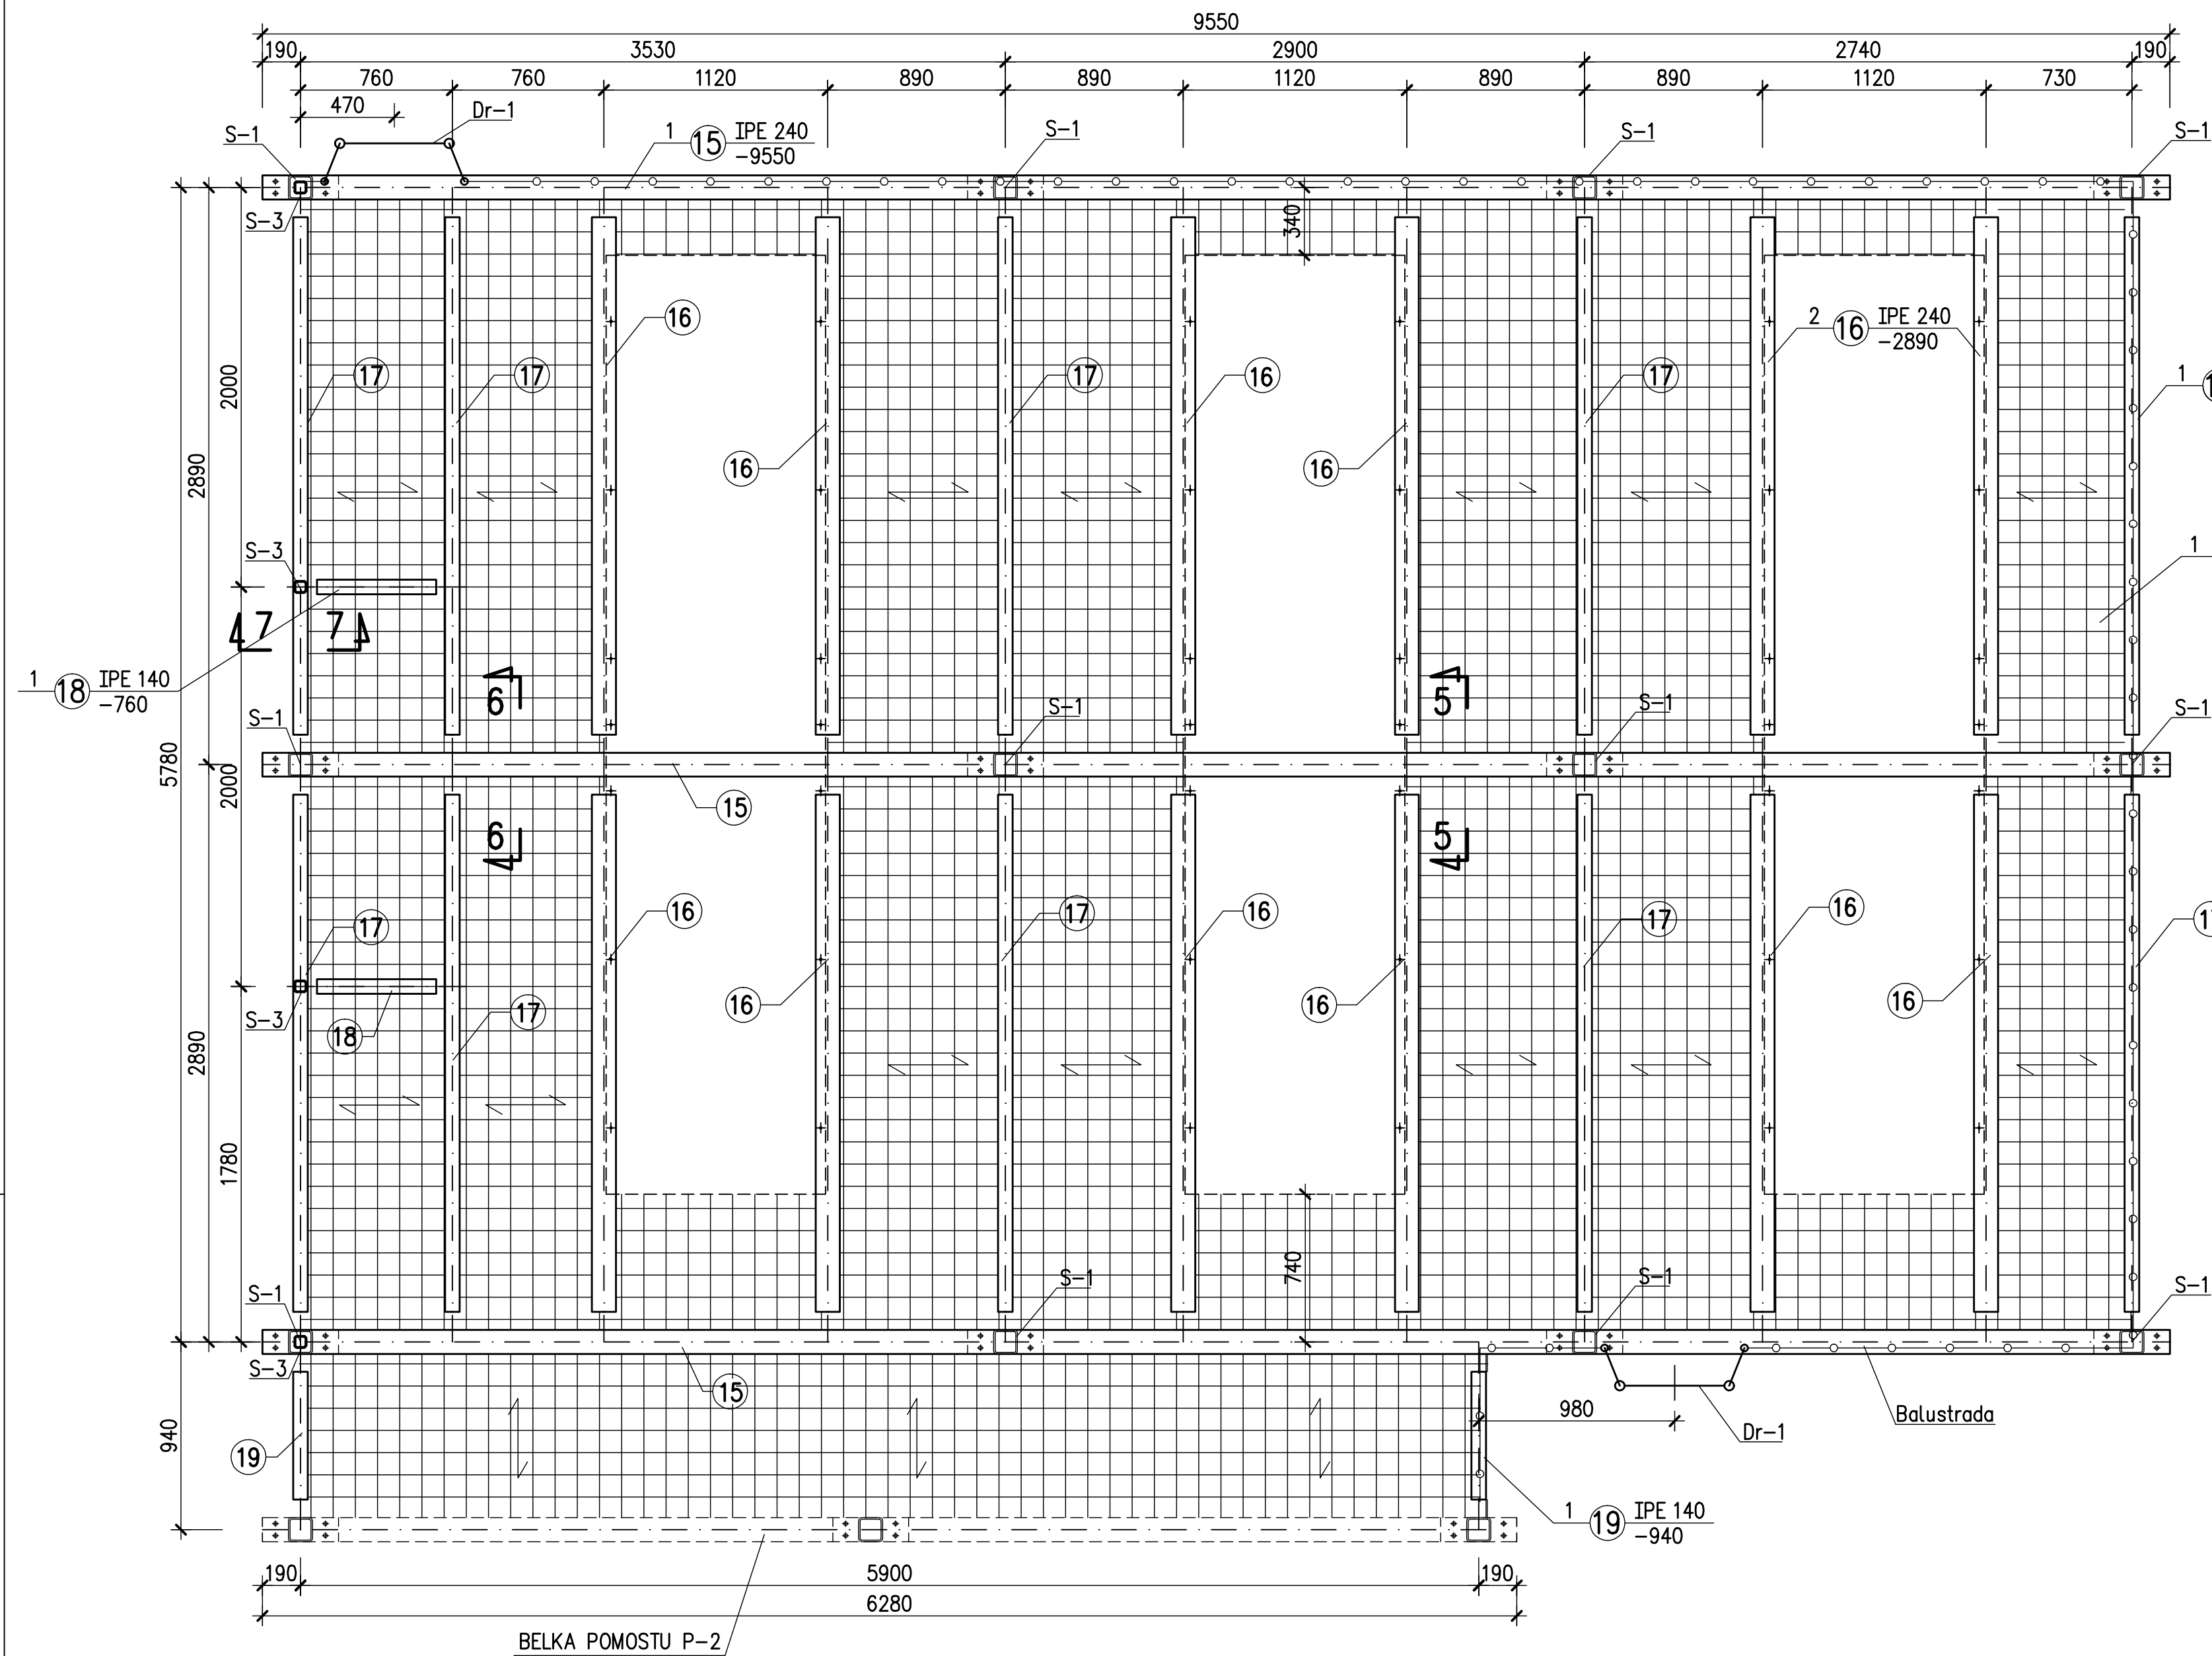


Słupki S-1, szt.12  
1:10

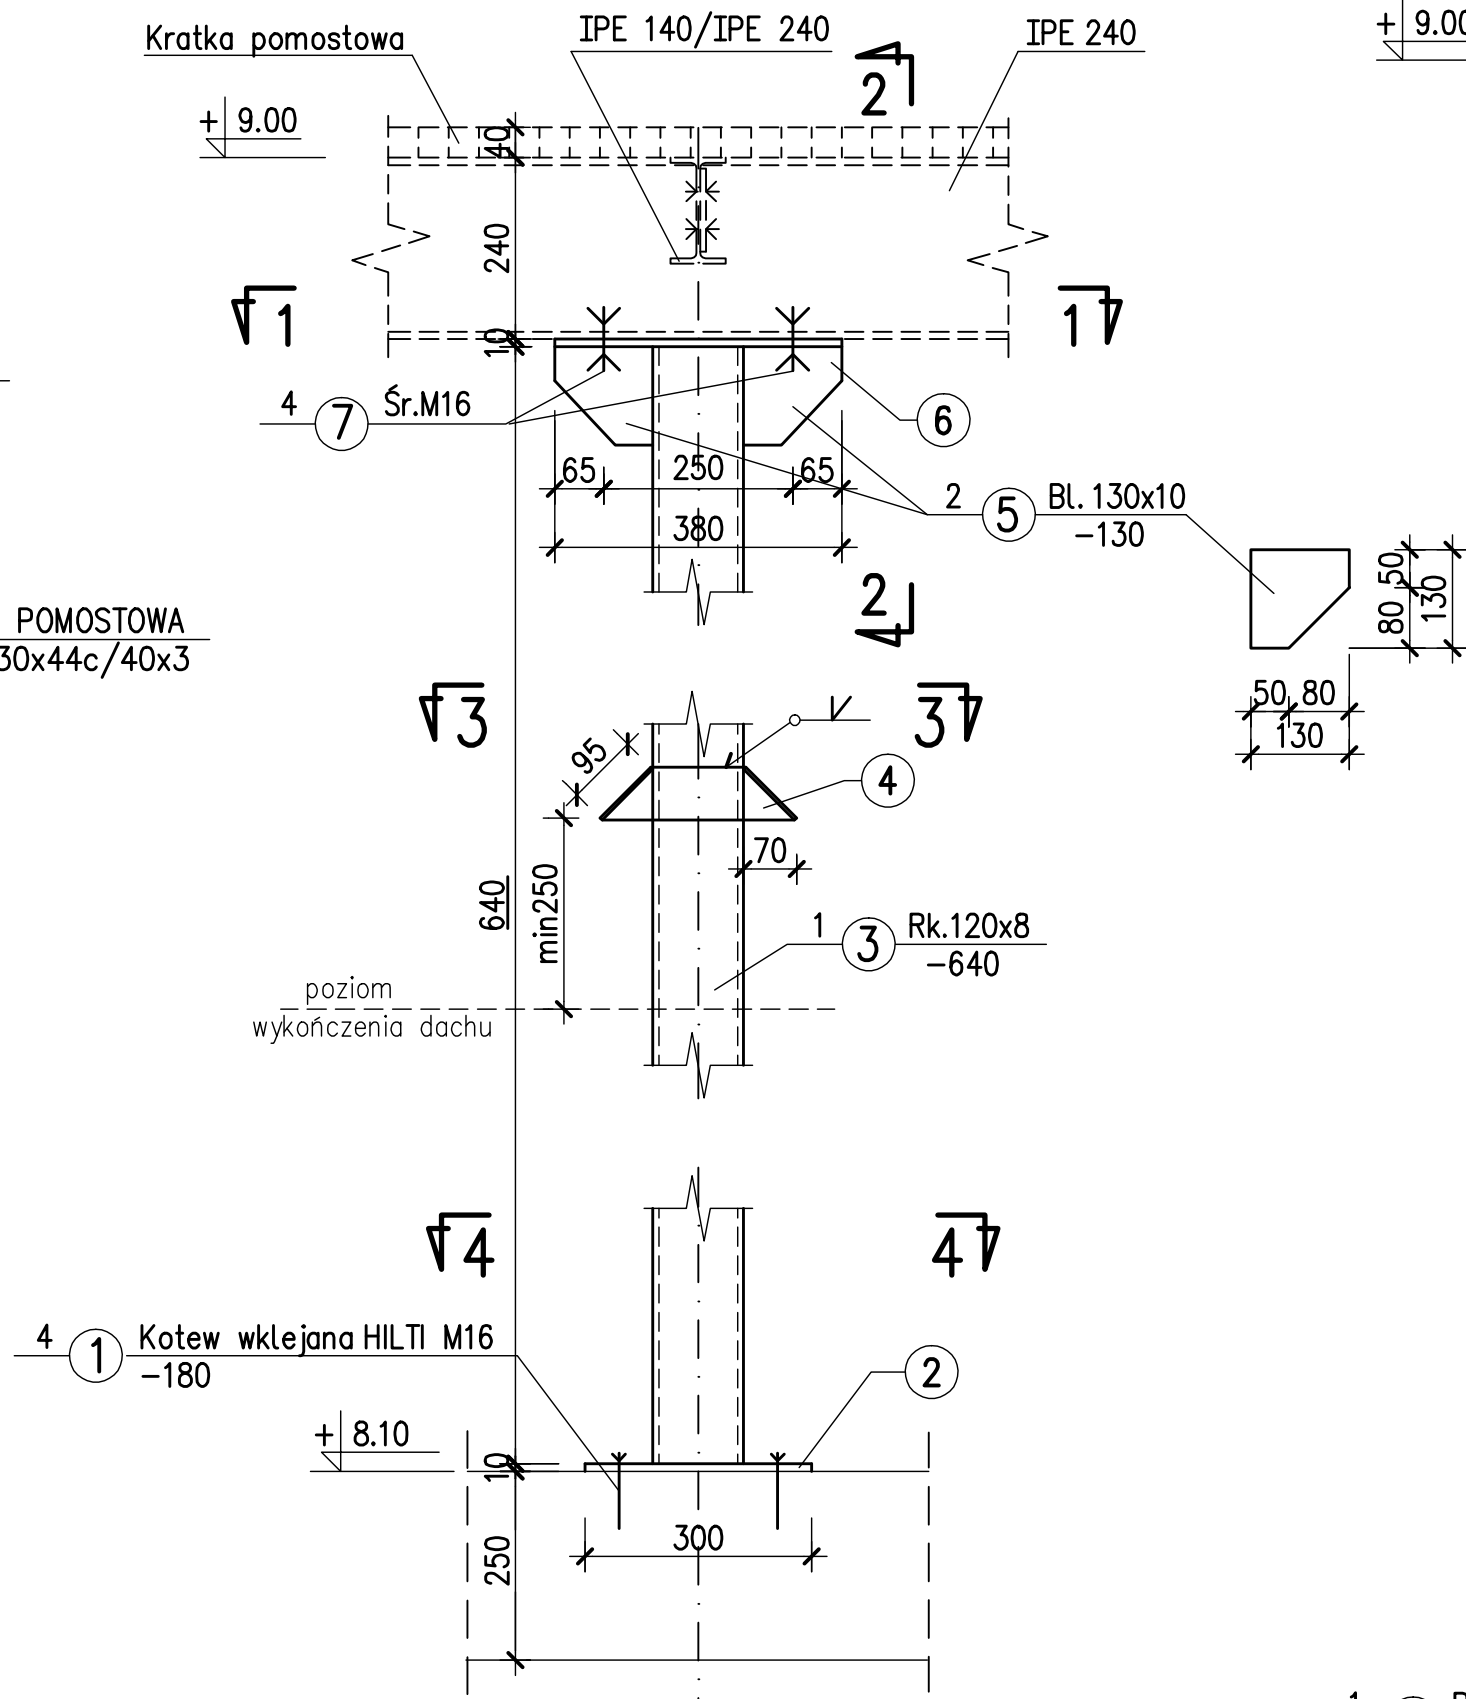


2-2  
1:10

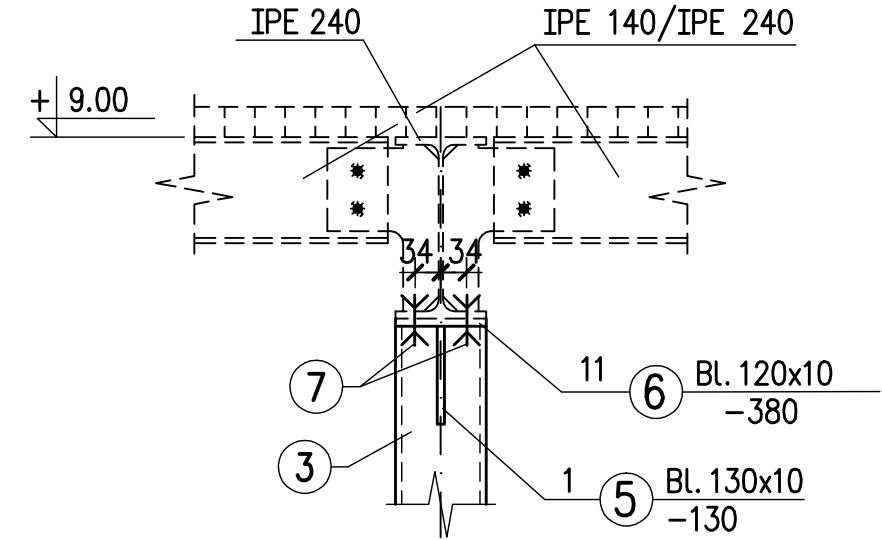


3-3  
1:10

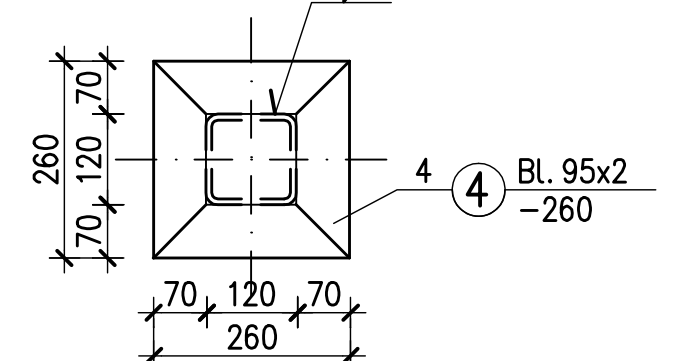


4-4  
1:10

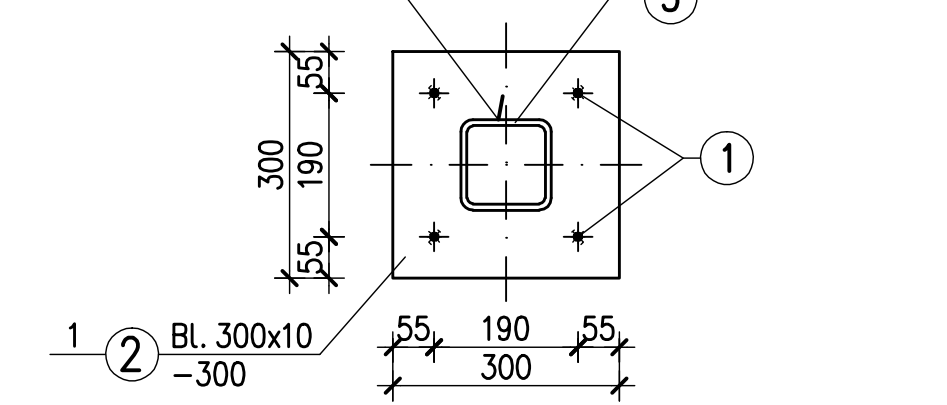


1-1  
1:10

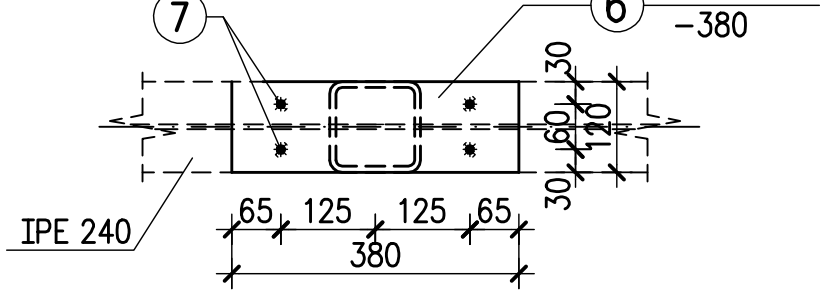


6-6  
1:10

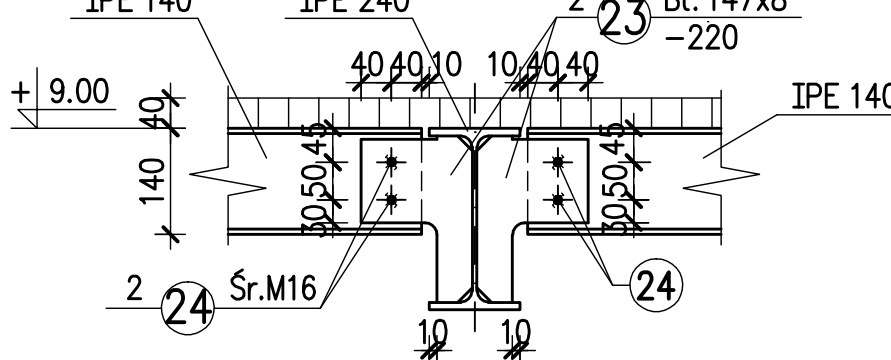


5-5  
1:10

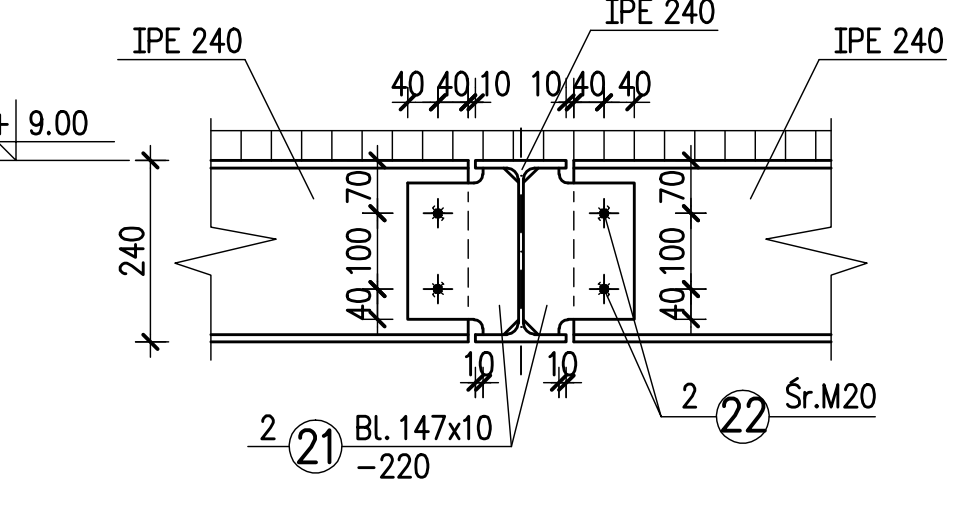


7-7  
1:10

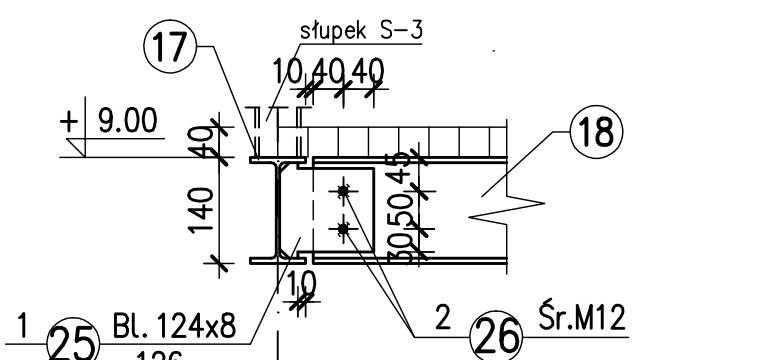


Detal balustrady  
1:10

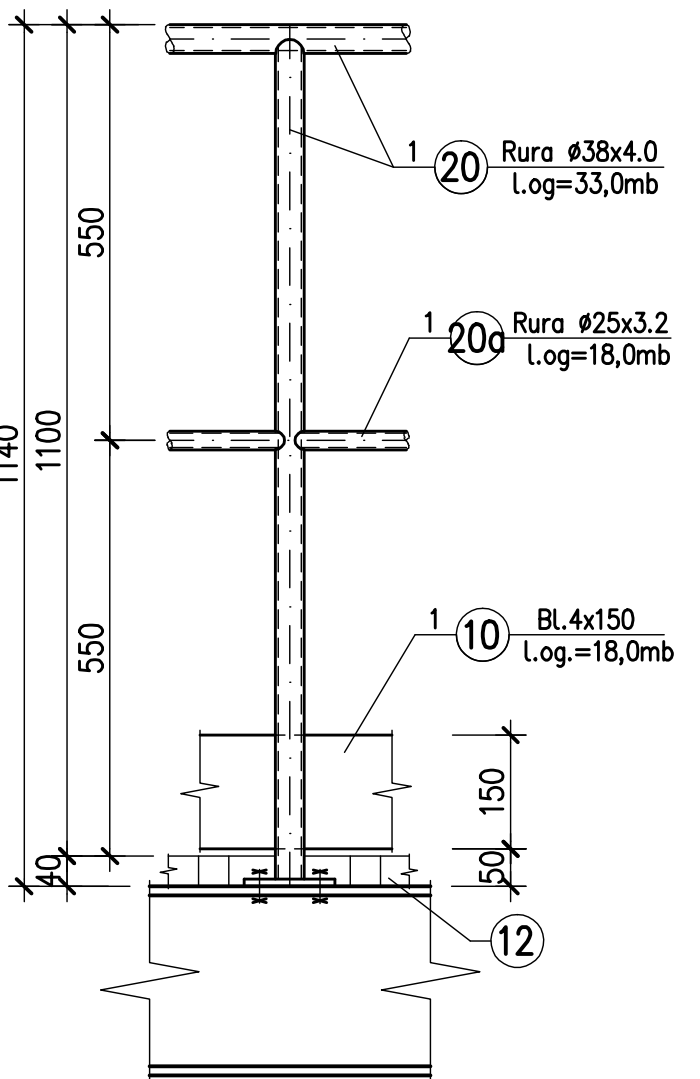

Słupki S-3, szt.4  
1:10

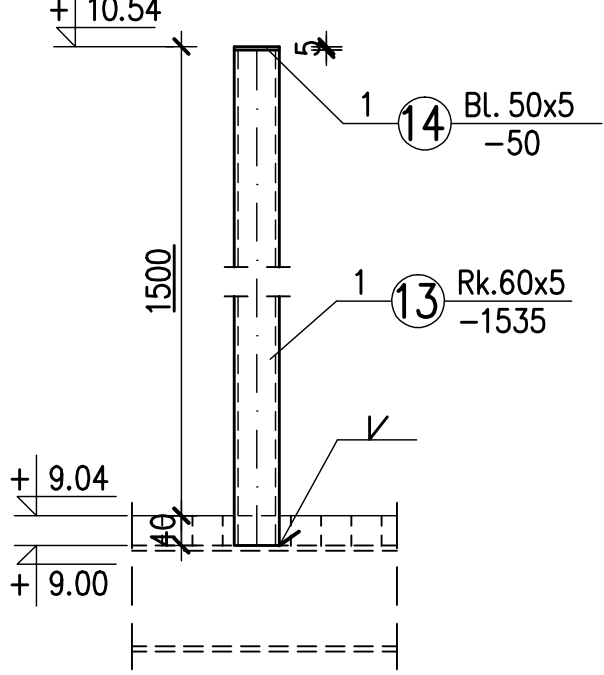

Drabina Dr-1, szt.2  
1:25

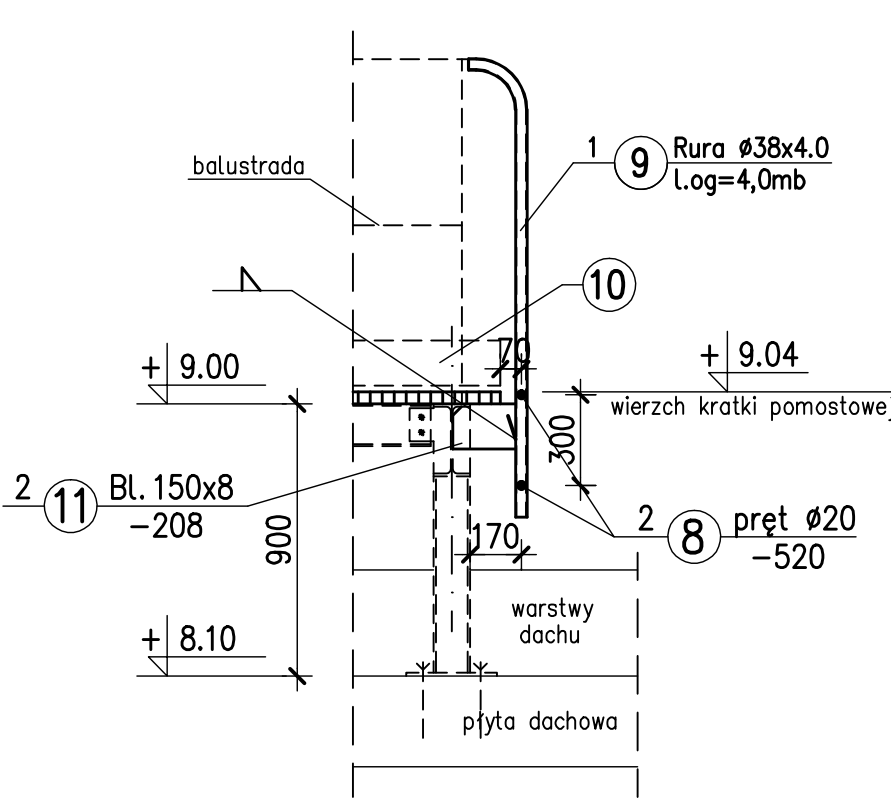

U W A G I :

1. Stal profilowa S355JR
2. Śruby klasy 8.8
3. Klasa konstrukcji spawanej – 2 wg PN-B-06200:2002
4. Usytuowanie wg rys.nr 1-S-131
5. Wykazy stali profilowej nr 1
6. Wszystkie spoiny pachwinowe wykonać na 0