




GPD-BG
42U 800x800

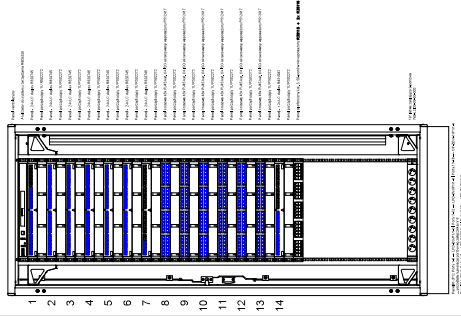


LPD-BG
42U 800x800

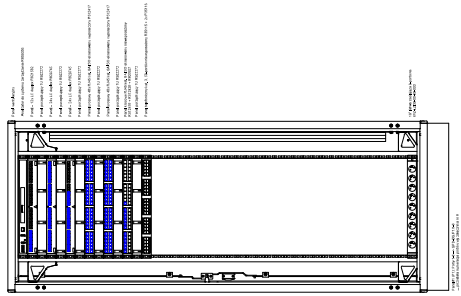


LPD-BW
15U 600x600

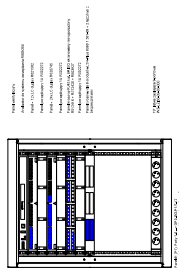


LPD-BA
15U 600x600

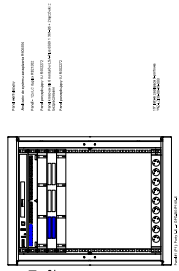


LPD-GA
15U 600x600

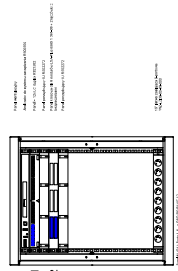


CNS1
45U 800x1200

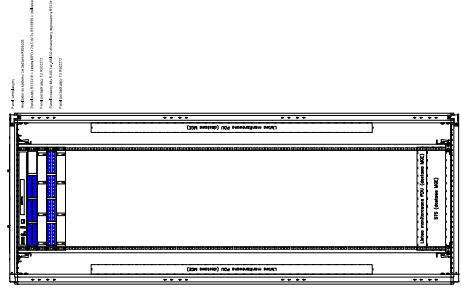

CNS2
45U 800x1200

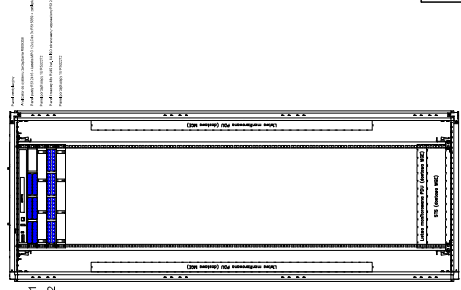

WYPOSAŻENIE SZAFY
KSA1.5

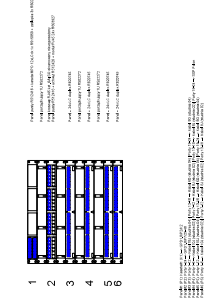


KSA2.5
45U 800x1200



KSA3.5
45U 800x1200



GPD1.8
45U 800x1200

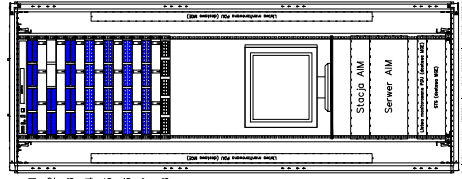

GPD2.7
45U 800x1200




SOO1.1
45U 800x1200




SOO2.1
45U 800x1200



AVIA

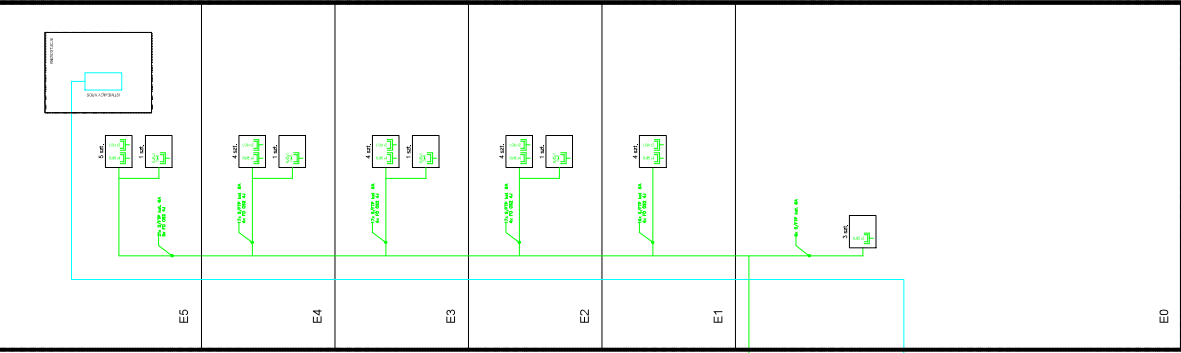

GÓRNA CZĘŚĆ BUDYNKU

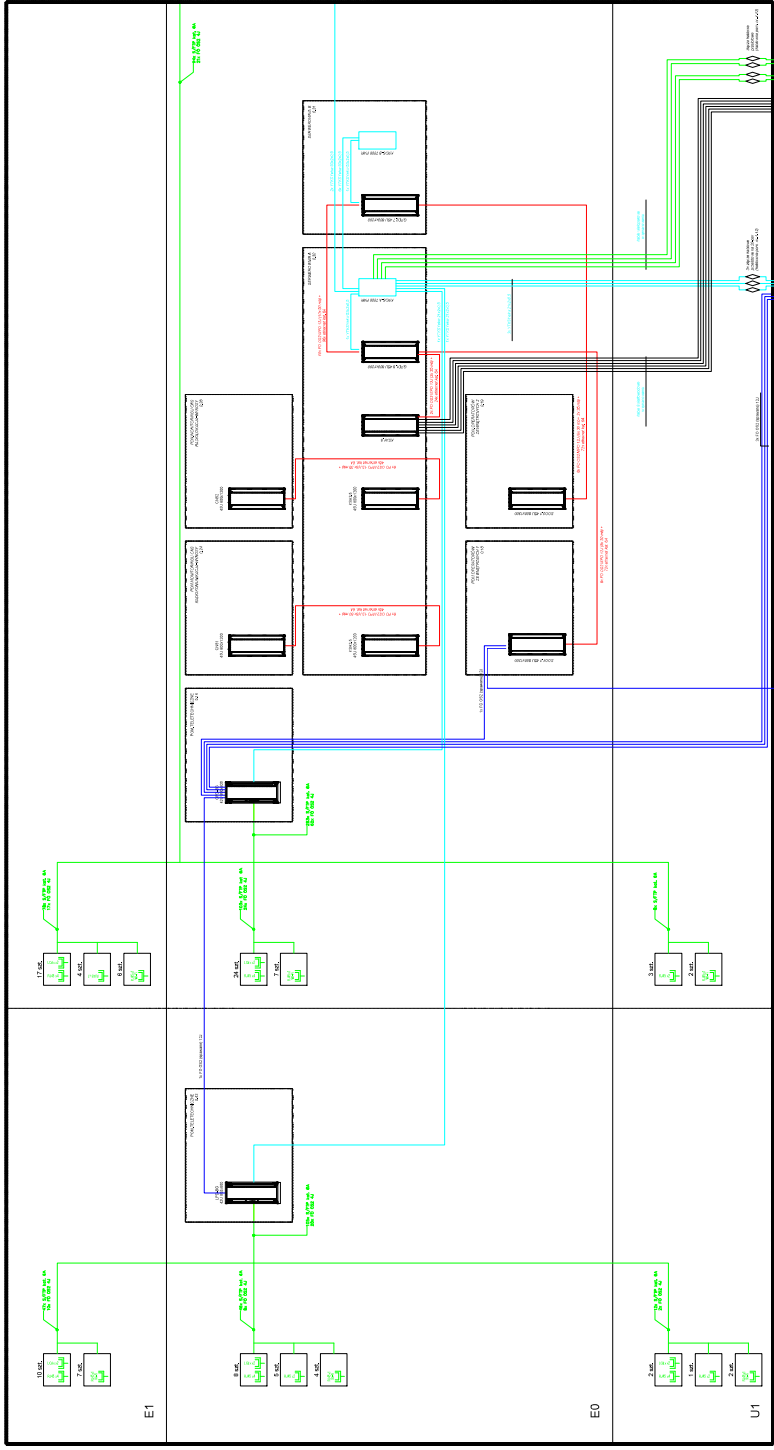

DOLNA CZĘŚĆ BUDYNKU

